DAMON ROAD

1
L-1.1

Site Plan

Scale: 1/8" = 1'-0"

N

New Residence

10 Damon Road
Needham, MA

OWNER

mckay architects

404 S. Huntington Ave.
Jamaica Plain
Ma. 02130

ph. 617.522.6050
fax 617.522.3653
www.mckayarchitects.net

REV #	DATE	ISSUANCE

OWNERSHIP & USE OF DOCUMENTS

These drawings and specifications are the property and copyright of McKay Architects and shall not be used in whole or in part, or shall be assigned to a third party without the express written permission of McKay Architects.
Contractor to verify all information and dimensions in the field prior to start of construction and is to notify McKay Architects of any discrepancies

Site Plan

JOB NO	0070
DATE	10.13.11
DWG BY	EAL
CKD BY	MLM
SCALE	1/8" = 1'-0"

L-1.1

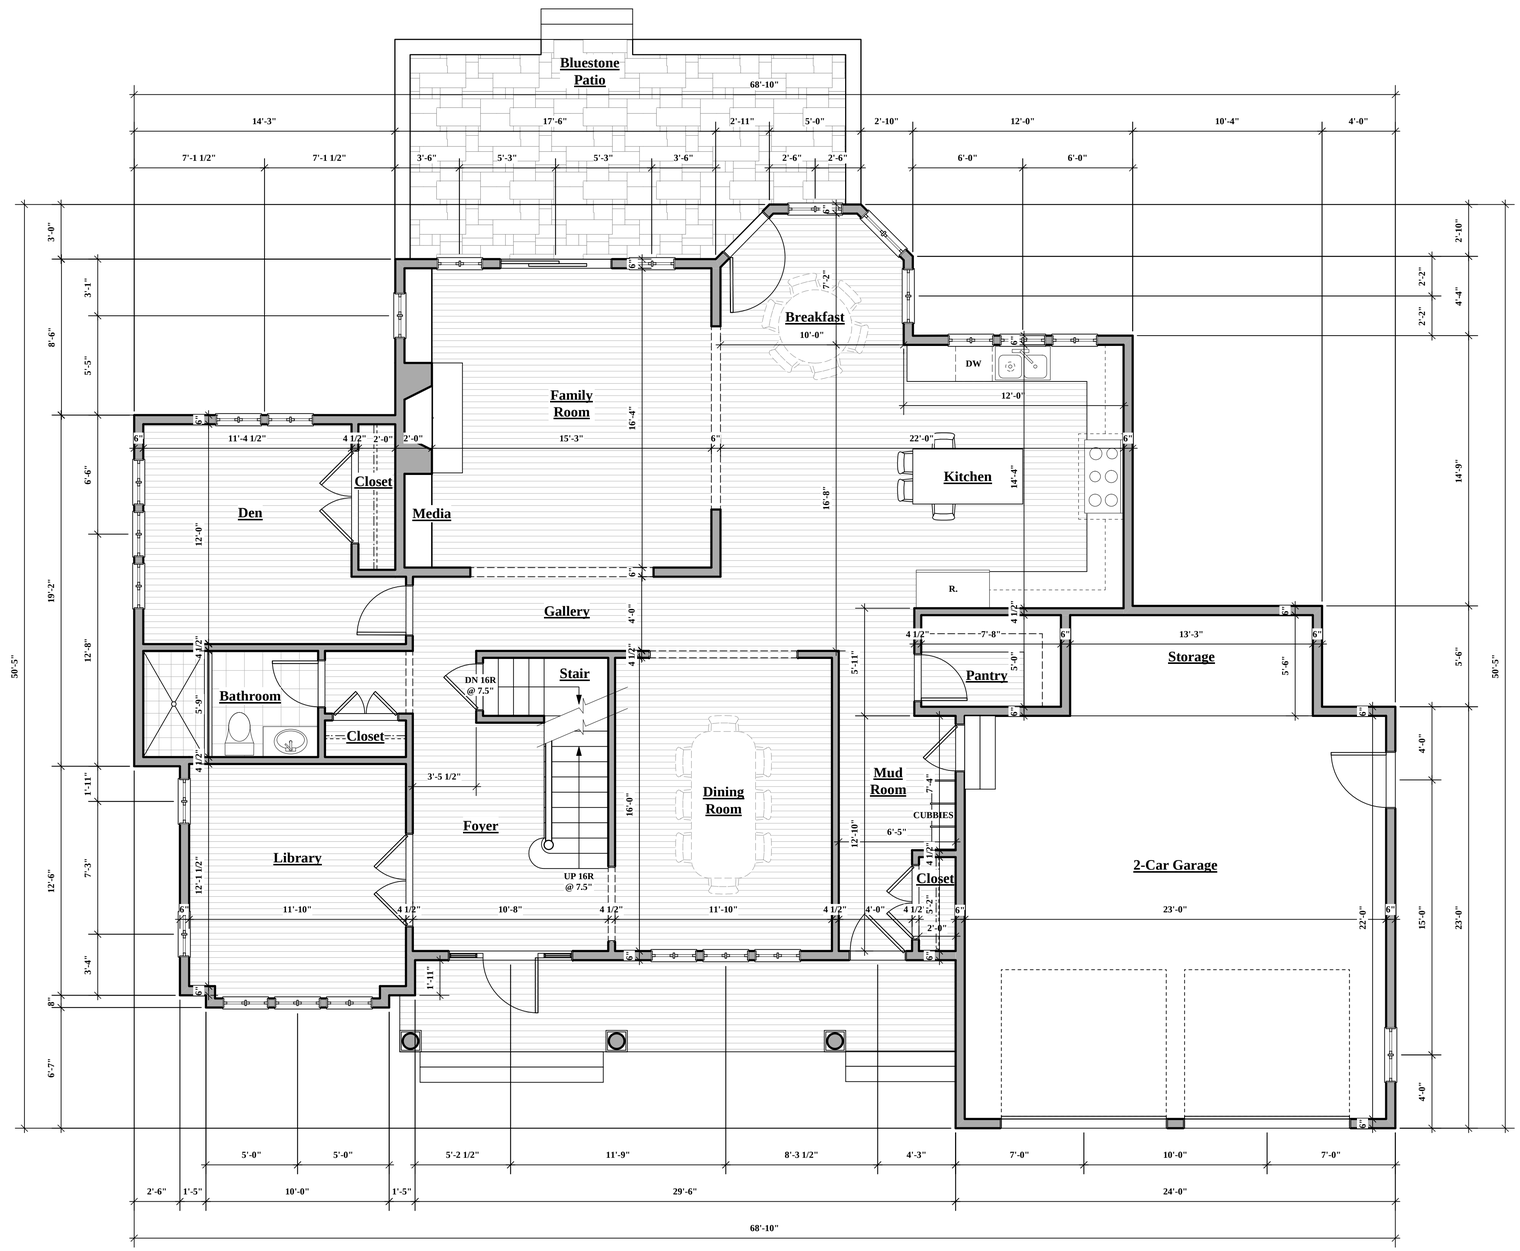

1
A-1.2

First Floor Plan1,801 SF

Scale: 1/4" = 1'-0"

New Residence

10 Damon Road
Needham, MA

OWNER

mckay architects

404 S. Huntington Ave.
Jamaica Plain
Ma. 02130

ph. 617.522.6050
fax 617.522.3553
www.mckayarchitects.net

REV #	DATE	ISSUANCE

OWNERSHIP & USE OF DOCUMENTS

These drawings and specifications are the property and copyright of McKay Architects and shall not be used in whole or in part, or shall be assigned to a third party without the express written permission of McKay Architects.
Contractor to verify all information and dimensions in the field prior to start of construction and is to notify McKay Architects of any discrepancies

First Floor Plan

JOB NO	0070
DATE	10.13.11
DWG BY	EAL
CKD BY	MLM
SCALE	1/4" = 1'-0"

A-1.2

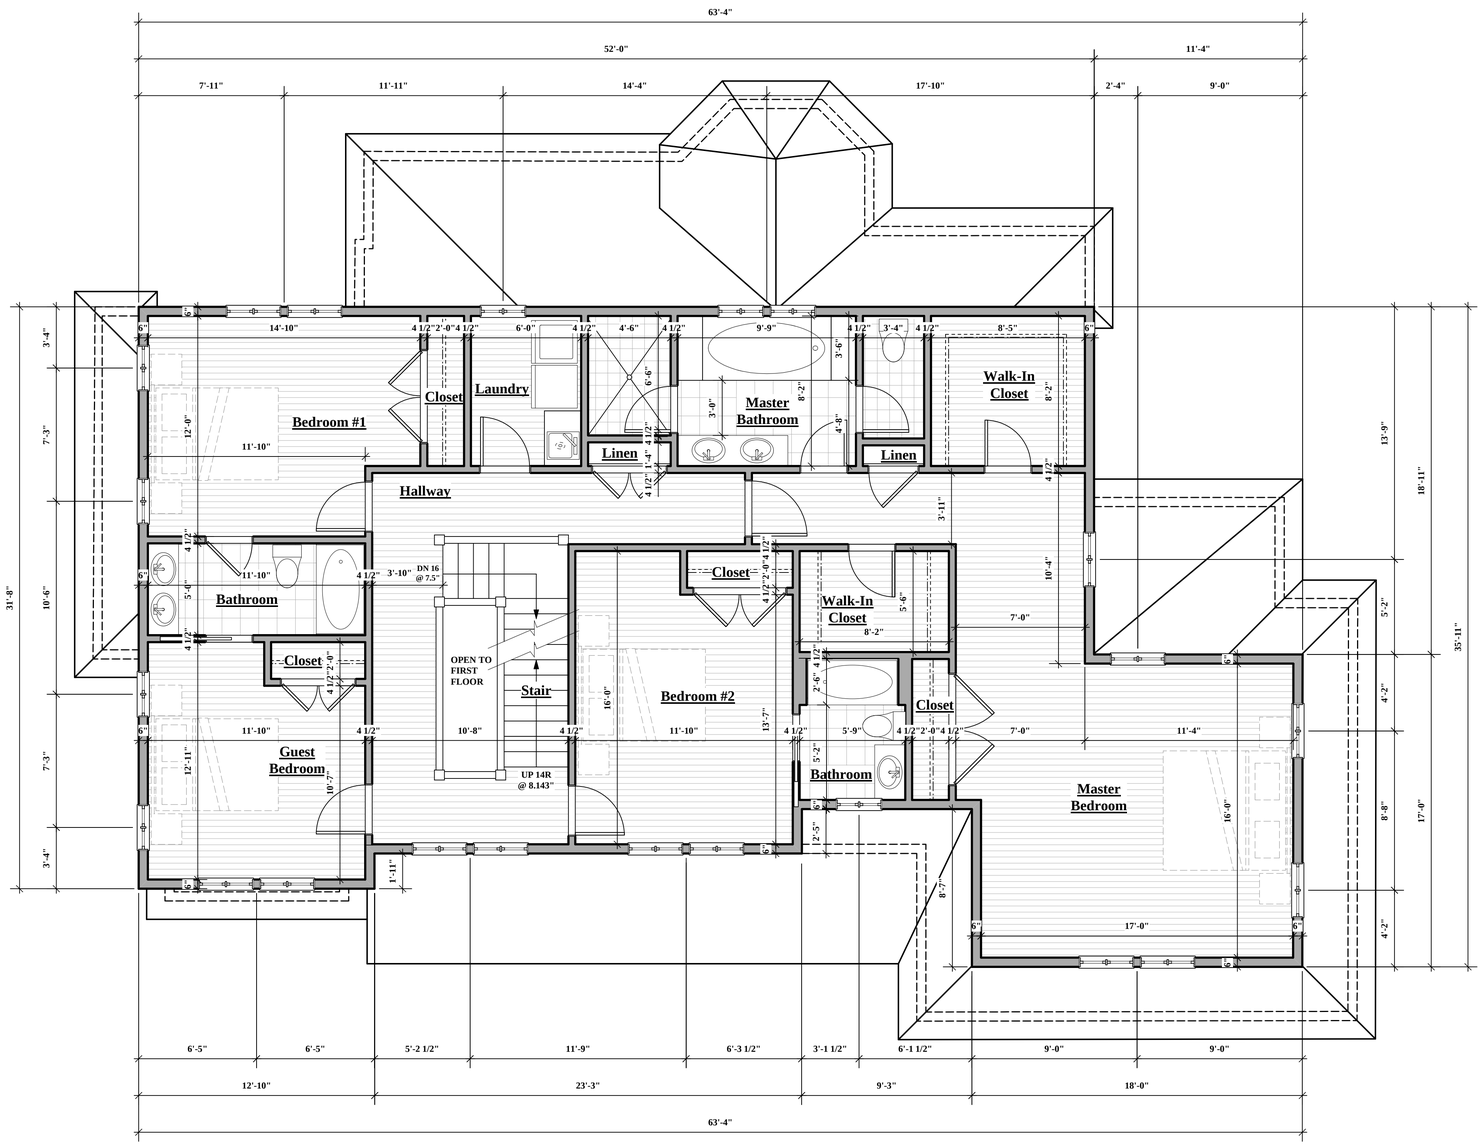

1
A-1.3

Second Floor Plan 1,784

Scale: 1/4" = 1'-0"

New Residence

10 Damon Road
Needham, MA

OWNER

mckay architects

404 S. Huntington Ave.
Jamaica Plain
Ma. 02130

ph. 617.522.6050
fax 617.522.3553
www.mckayarchitects.net

REV #	DATE	ISSUANCE

OWNERSHIP & USE OF DOCUMENTS

These drawings and specifications are the property and copyright of McKay Architects and shall not be used in whole or in part, or shall be assigned to a third party without the express written permission of McKay Architects.

Contractor to verify all information and dimensions in the field prior to start of construction and is to notify McKay Architects of any discrepancies

Second Floor Plan

JOB NO	0070
DATE	10.13.11
DWG BY	EAL
CKD BY	MLM
SCALE	1/4" = 1'-0"

A-1.3

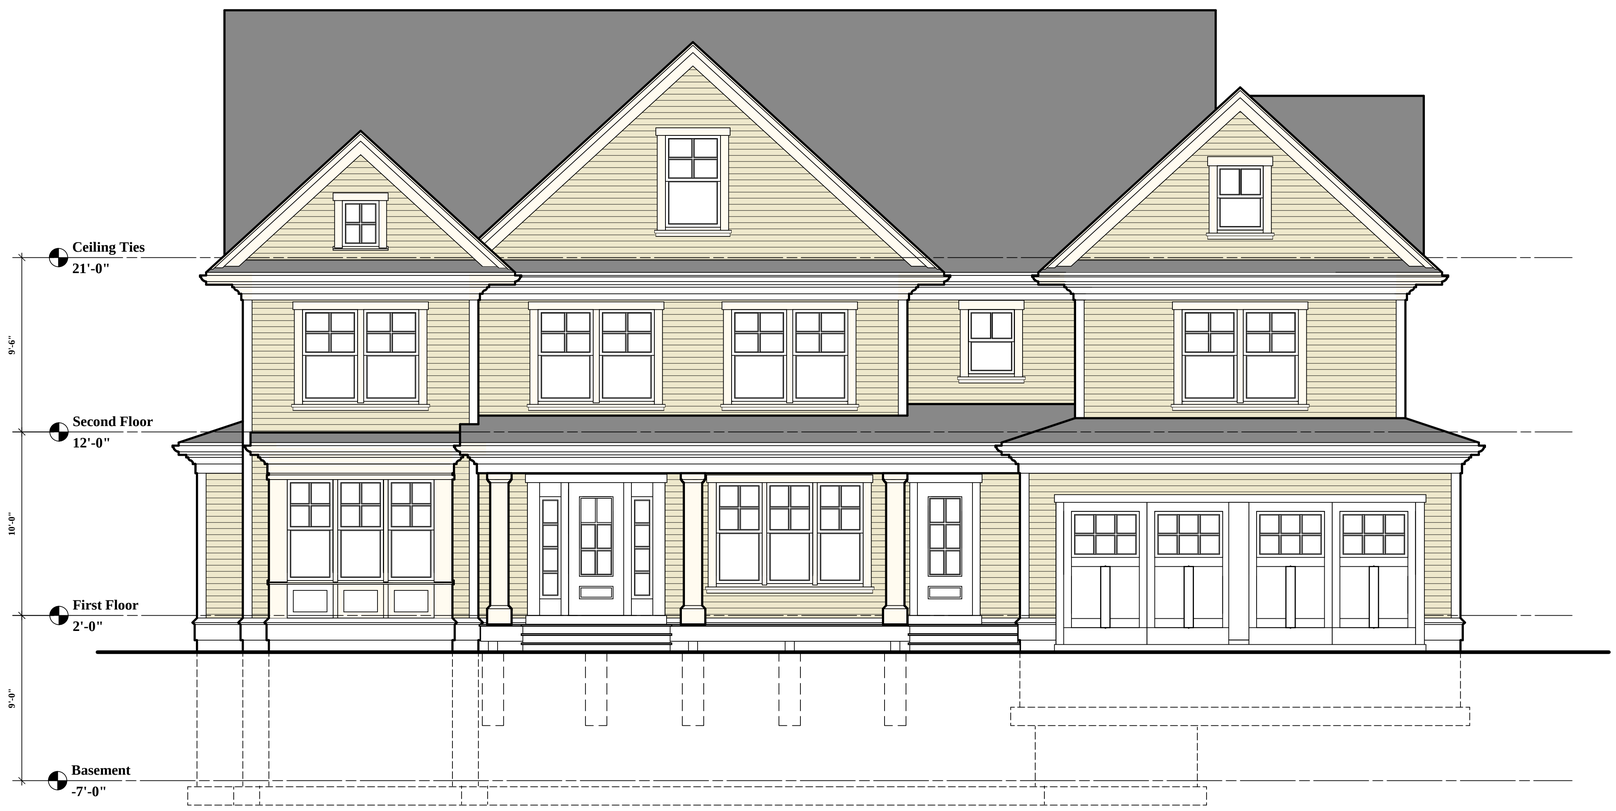

1
A-2.1

Front Elevation

Scale: 1/4" = 1'-0"

New Residence

10 Damon Road
Needham, MA

OWNER

mckay architects

404 S. Huntington Ave.
Jamaica Plain
Ma. 02130

ph. 617.522.6050
fax 617.522.3553
www.mckayarchitects.net

REV #	DATE	ISSUANCE

OWNERSHIP & USE OF DOCUMENTS

These drawings and specifications are the property and copyright of McKay Architects and shall not be used in whole or in part, or shall be assigned to a third party without the express written permission of McKay Architects.
Contractor to verify all information and dimensions in the field prior to start of construction and is to notify McKay Architects of any discrepancies

Front Elevation

JOB NO	0070
DATE	10.13.11
DWG BY	EAL
CKD BY	MLM
SCALE	1/4" = 1'-0"

A-2.1