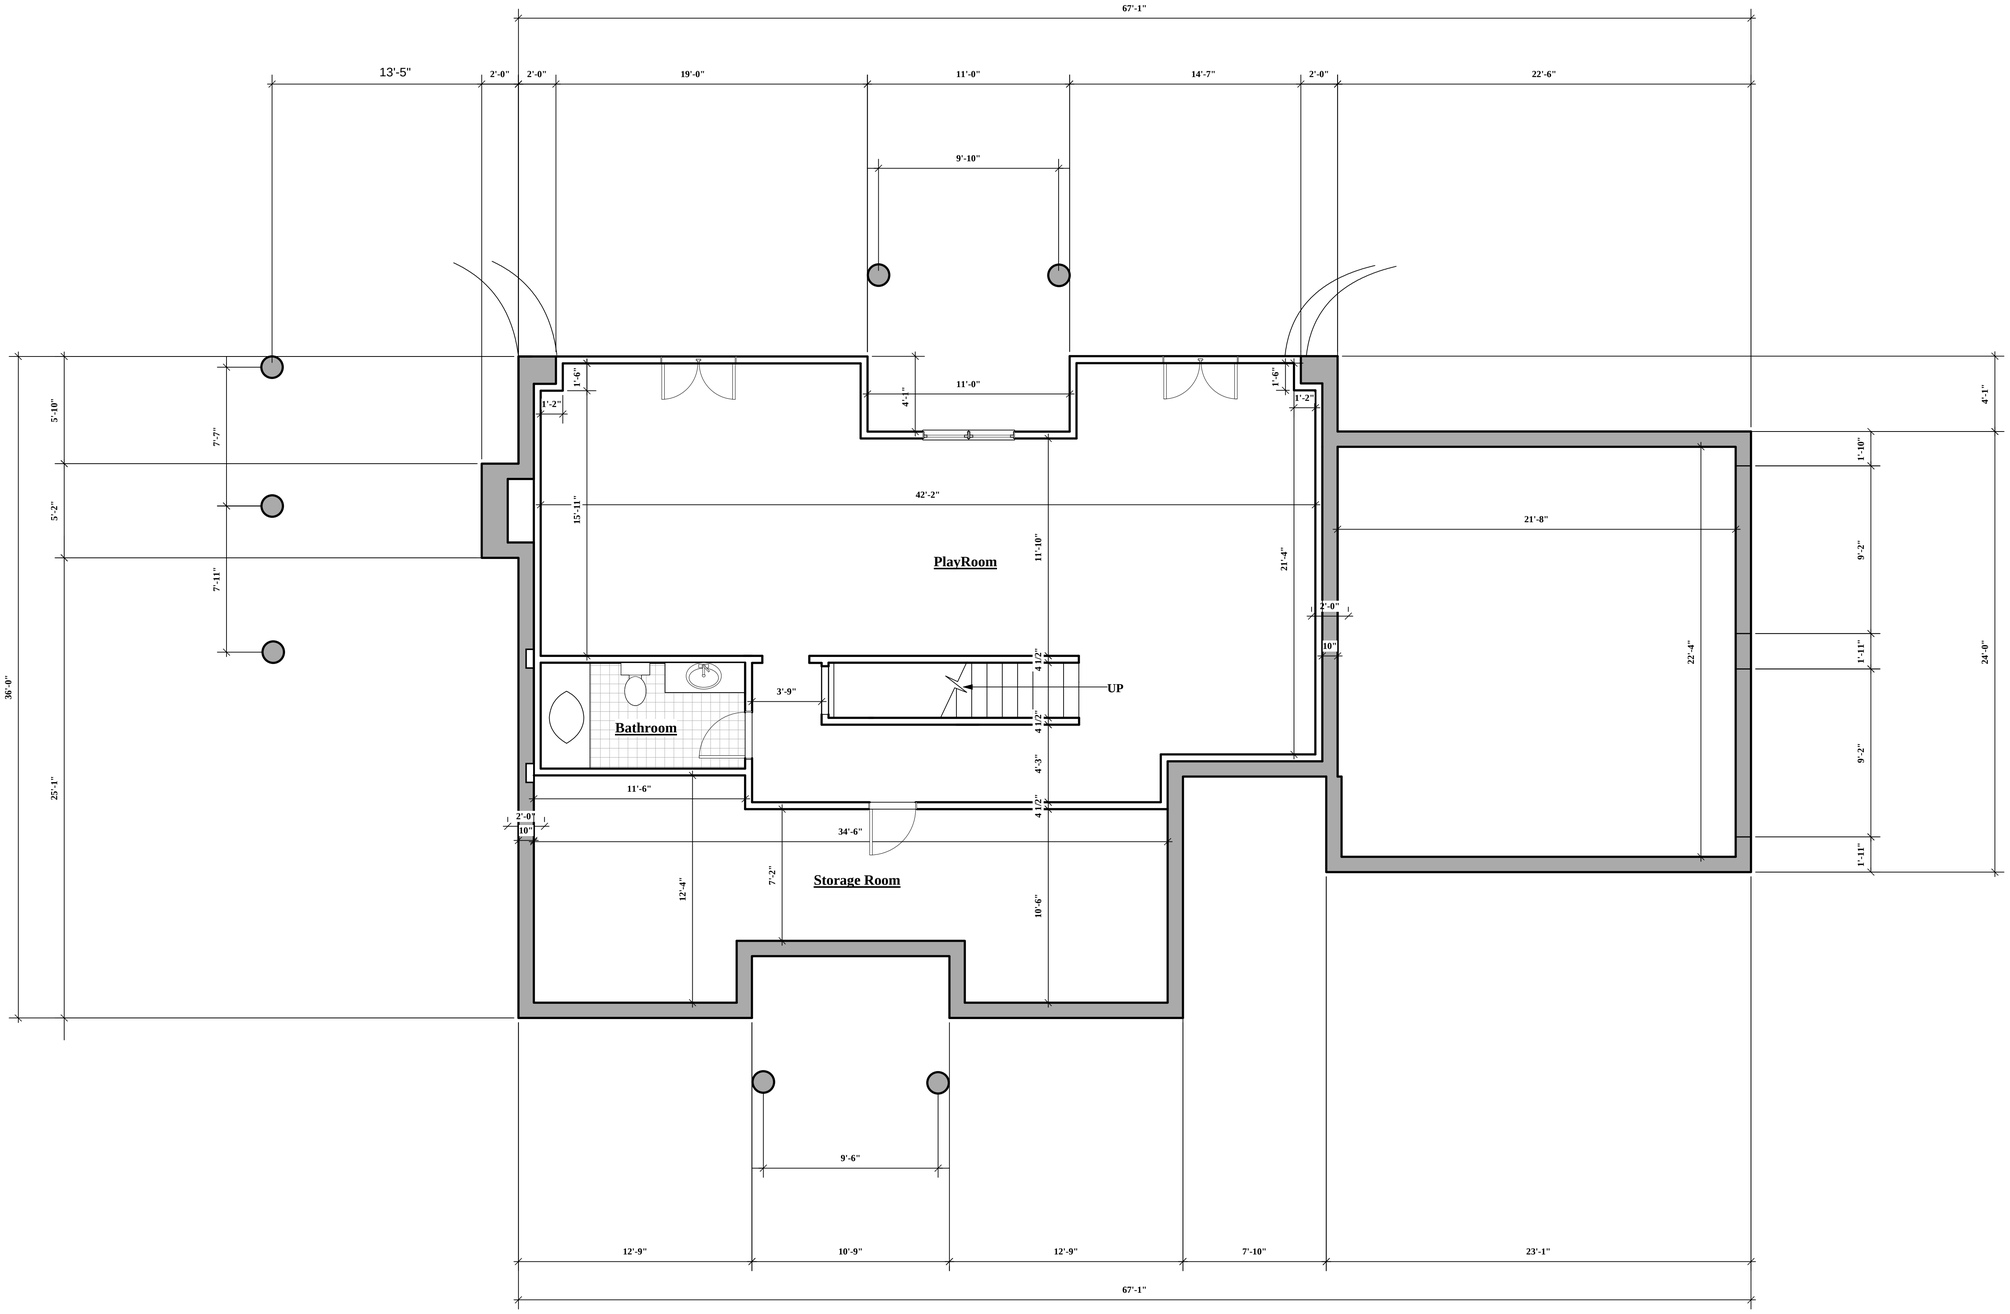

1
A-1.1

Basement Floor Plan

1/4" = 1'-0"

New Residence

263 Nehoiden Street Needham, MA

OWNER

mckay architects

404 S. Huntington Ave.
Jamaica Plain
Ma. 02130

ph. 617.522.8050
fax. 617.522.3553
www.mckayarchitects.net

REV #	DATE	ISSUANCE

OWNERSHIP & USE OF DOCUMENTS

These drawings and specifications are the property and copyright of McKay Architects and shall not be used in whole or in part, or shall be assigned to a third party without the express written permission of McKay Architects.

Contractor to verify all information and dimensions in the field prior to start of construction and is to notify McKay Architects of any discrepancies

Basement Plan

JOB NO	0024
DATE	09.20.11
DWG BY	TJP
CKD BY	MLM
SCALE	1/4" = 1'-0"

A-1.1

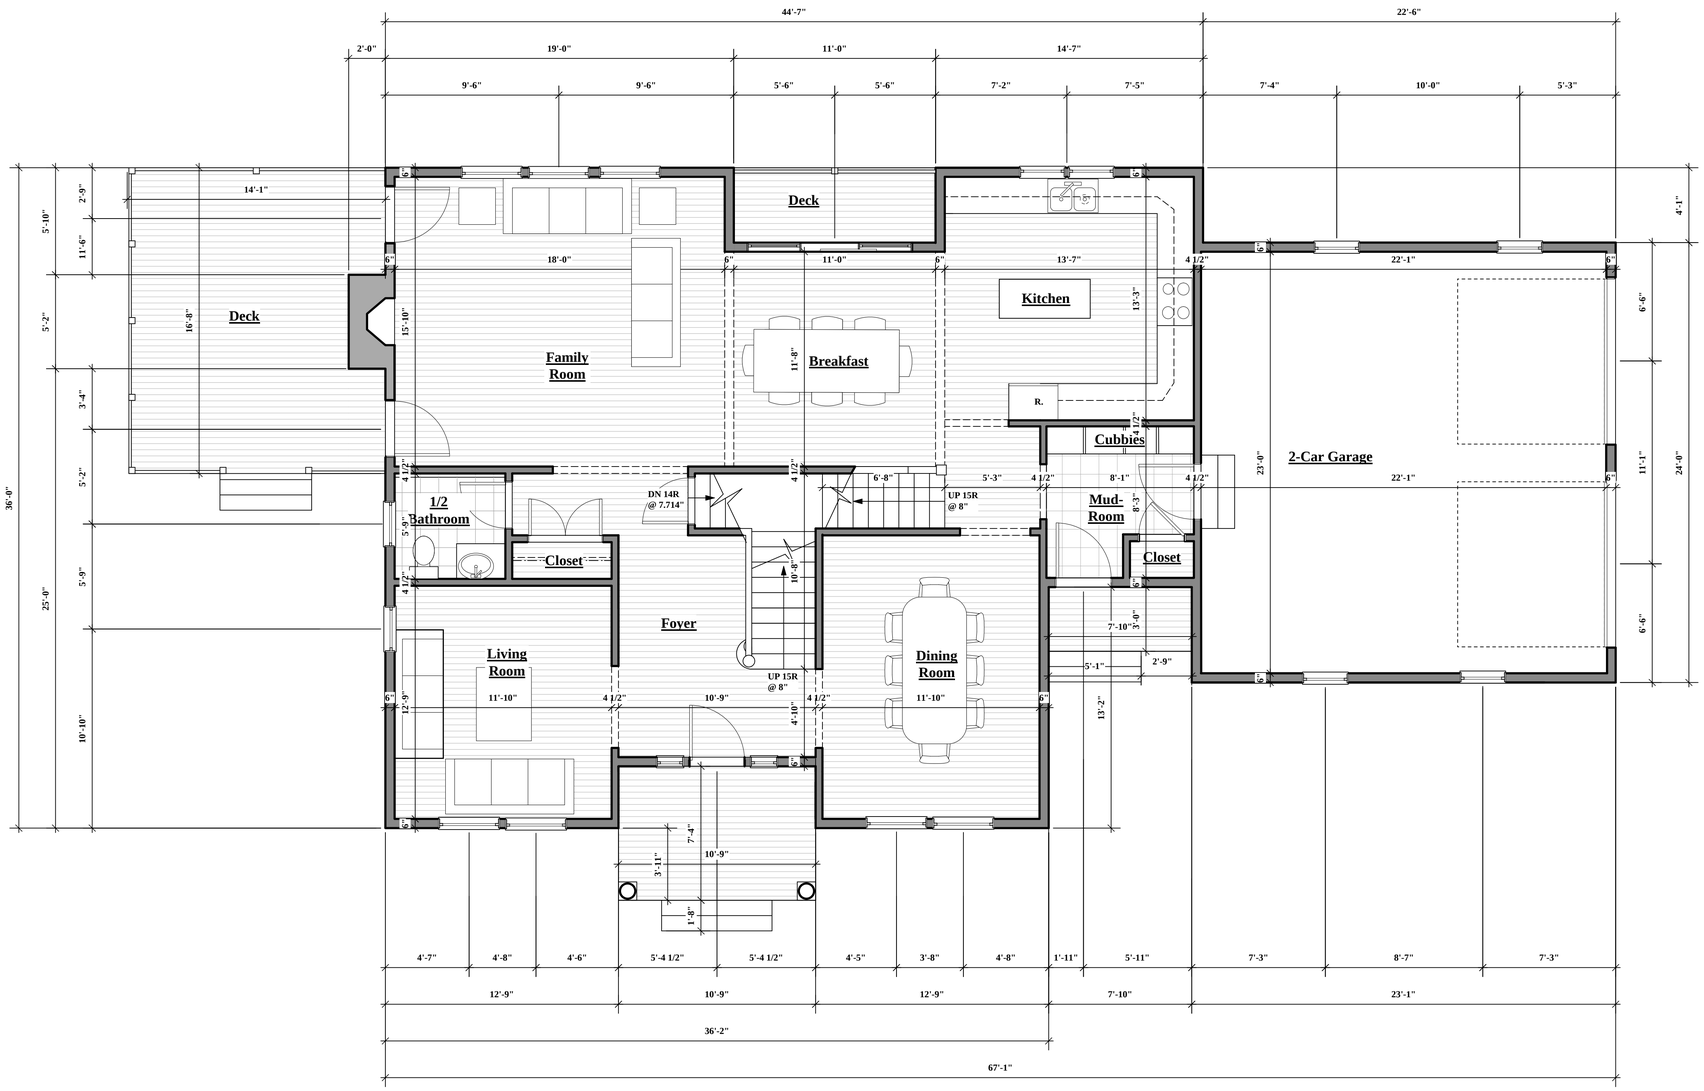

1
A-1.2

First Floor Plan

1/4" = 1'-0"

New Residence

263 Nehoiden Street Needham, MA

OWNER

mckay architects

404 S. Huntington Ave.
Jamaica Plain
Ma. 02130

ph. 617.522.6050
fax 617.522.5553
www.mckayarchitects.net

REV #	DATE	ISSUANCE

OWNERSHIP & USE OF DOCUMENTS

These drawings and specifications are the property and copyright of McKay Architects and shall not be used in whole or in part, or shall be assigned to a third party without the express written permission of McKay Architects.

Contractor to verify all information and dimensions in the field prior to start of construction and is to notify McKay Architects of any discrepancies

First Floor Plan

JOB NO	0024
DATE	09.20.11
DWG BY	TJP
CKD BY	MLM
SCALE	1/4" = 1'-0"

A-1.2

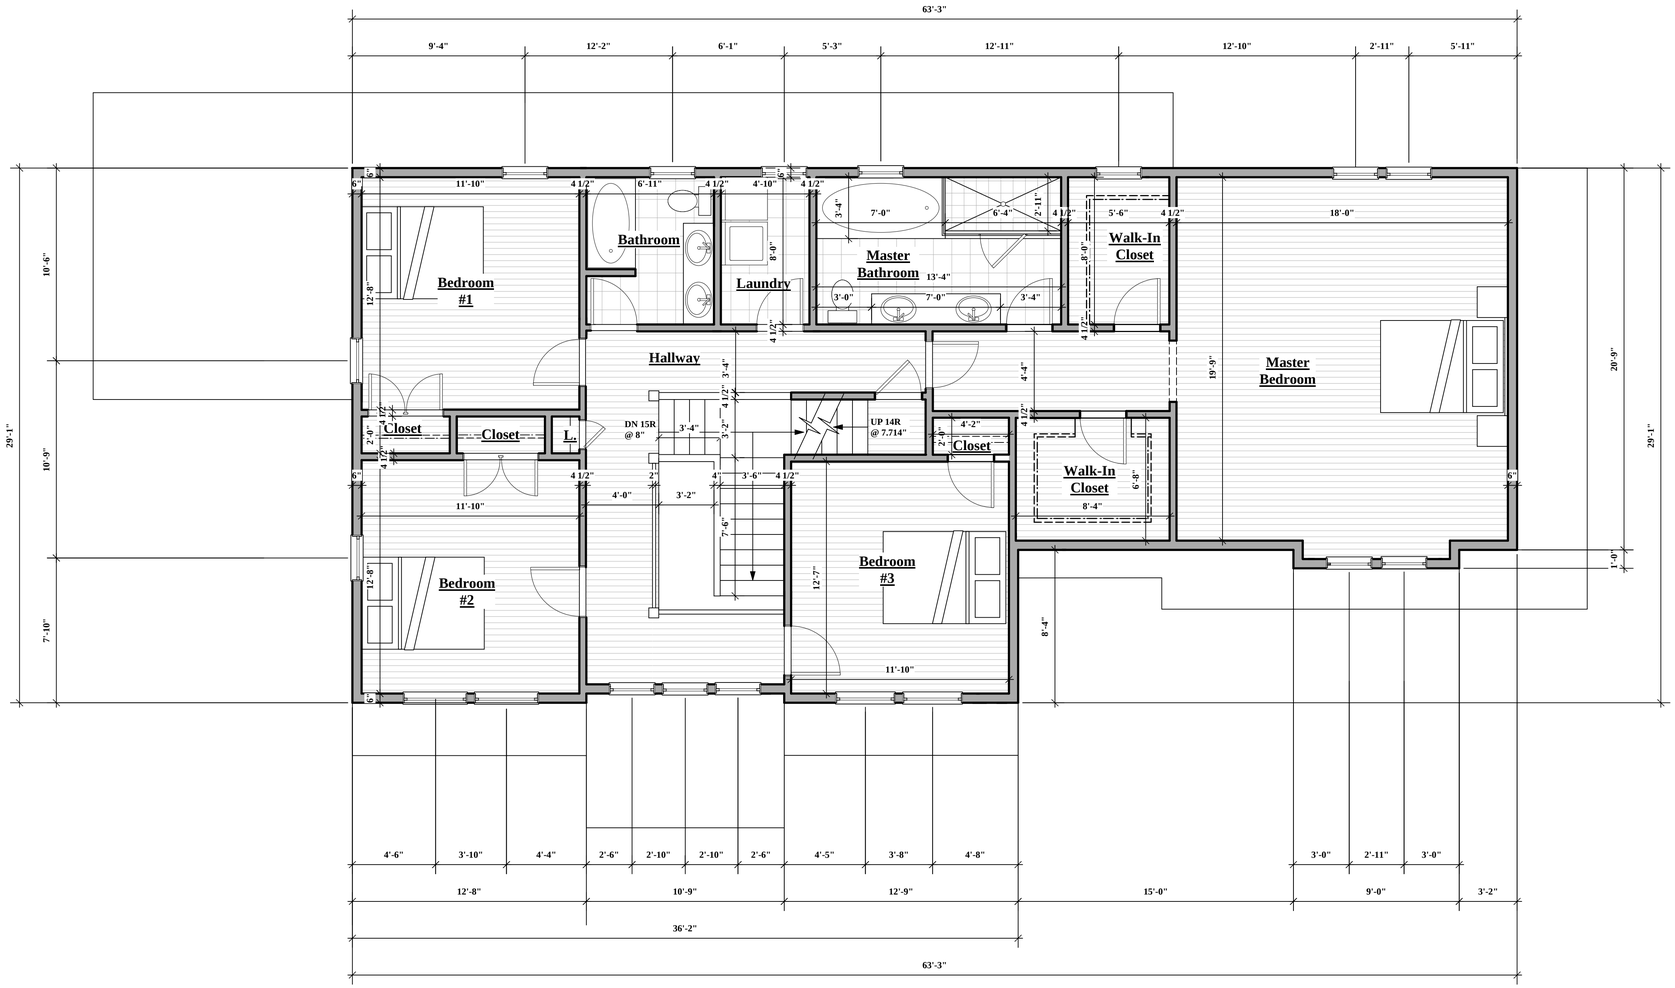

1
A-1.3

Second Floor Plan

1/4" = 1'-0"

New Residence

263 Nehoiden Street Needham, MA

OWNER

mckay architects

404 S. Huntington Ave.
Jamaica Plain
Ma. 02130

ph. 617.522.6050
fax 617.522.3553
www.mckayarchitects.net

REV #	DATE	ISSUANCE

OWNERSHIP & USE OF DOCUMENTS

These drawings and specifications are the property and copyright of McKay Architects and shall not be used in whole or in part, or shall be assigned to a third party without the express written permission of McKay Architects.

Contractor to verify all information and dimensions in the field prior to start of construction and is to notify McKay Architects of any discrepancies

Second Floor Plan

JOB NO	0024
DATE	09.20.11
DWG BY	TJP
CKD BY	MLM
SCALE	1/4" = 1'-0"

A-1.3

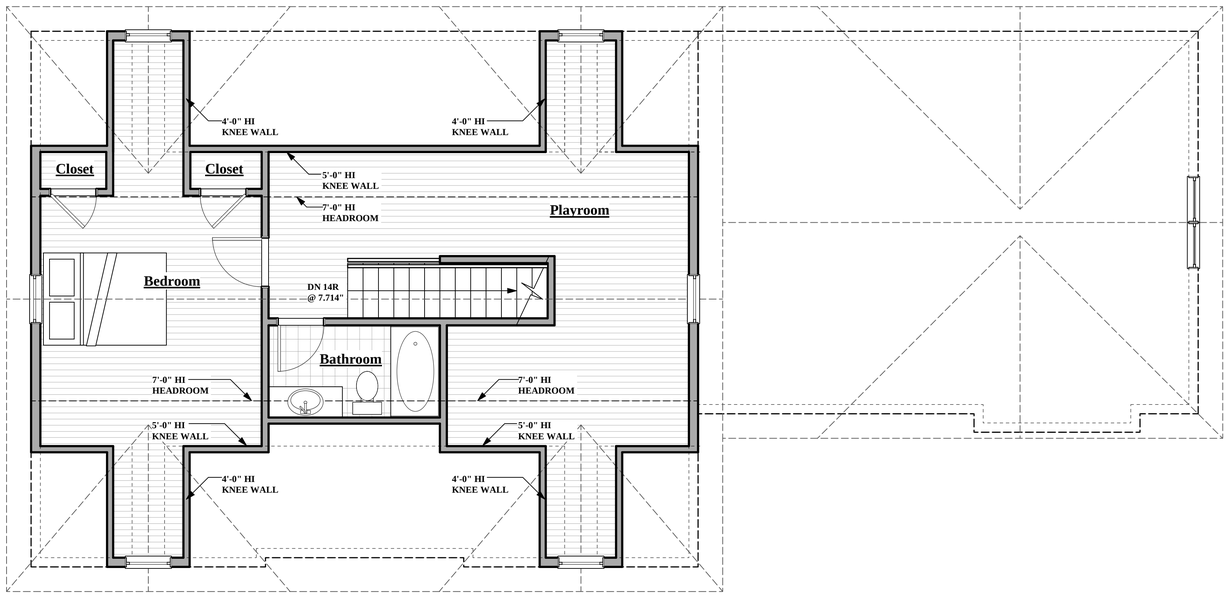

1
A-1.4

Attic Floor Plan

1/4" = 1'-0"

New Residence

263 Nehoiden Street Needham, MA

OWNER

mckay architects

404 S. Huntington Ave.
Jamaica Plain
Ma. 02130

ph. 617.522.6050
fax 617.522.3653
www.mckayarchitects.net

REV #	DATE	ISSUANCE

OWNERSHIP & USE OF DOCUMENTS

These drawings and specifications are the property and copyright of McKay Architects and shall not be used in whole or in part, or shall be assigned to a third party without the express written permission of McKay Architects.

Contractor to verify all information and dimensions in the field prior to start of construction and is to notify McKay Architects of any discrepancies

Attic Floor Plan

JOB NO	0024
DATE	09.20.11
DWG BY	EAL
CKD BY	MLM
SCALE	1/4" = 1'-0"

A-1.4

1
A-2.1

Front Elevation

1/4" = 1'-0"

New Residence

263 Nehoiden Street Needham, MA

OWNER

mckay architects

404 S. Huntington Ave.
Jamaica Plain
Ma. 02130

ph. 617.522.6050
fax. 617.522.3553
www.mckayarchitects.net

REV #	DATE	ISSUANCE

OWNERSHIP & USE OF DOCUMENTS

These drawings and specifications are the property and copyright of McKay Architects and shall not be used in whole or in part, or shall be assigned to a third party without the express written permission of McKay Architects.

Contractor to verify all information and dimensions in the field prior to start of construction and is to notify McKay Architects of any discrepancies

Front Elevation

JOB NO	0024
DATE	09.20.11
DWG BY	TJP
CKD BY	MLM
SCALE	1/4" = 1'-0"

A-2.1